ROOM SCHEDULE (LEVEL 1)

NAME	NUMBER	AREA
STAIR #2	1000	241 SF
BOILER ROOM	1001	1183 SF
TOILET/SHWR	1002	82 SF
MAINTENANCE SHOP	1003	220 SF
MAINTENANCE SHOP	1004	2246 SF
ELECTRICAL DISTRIBUTION	1005	314 SF
PLANT SERVICES SHOP	1006	453 SF
PURCHASING	1010	1374 SF
CLOSET	1010A	22 SF
CLOSET	1010B	18 SF
PURCHASING	1011	112 SF
PURCHASING	1012	88 SF
HOUSEKEEPING	1013	241 SF
CLEAN LINEN	1014	391 SF
LOADING DOCK ENTRY	1015	245 SF
EMERGENCY GEN. ROOM	1016	527 SF
PURCHASING	1017	189 SF
FACULTY GEN. ROOM	1018	327 SF
MAIN ELEC ROOM	1019	426 SF
GARAGE	1020	744 SF
GARAGE	1021	326 SF
CORRIDOR	1022	1322 SF
CLEAN LAUNDRY	1030	200 SF
DIRTY LAUNDRY	1031	205 SF
TLT/SHWR	1032	38 SF
AUTOPSY	1033	319 SF
HOUSEKEEPING	1034	422 SF
M'S LOCKERS	1035	180 SF
W'S LOCKERS	1036	132 SF
KITCHEN	1050	2024 SF
COOLER	1050A	121 SF
COOLER	1050B	102 SF
FREEZER	1050C	107 SF

ROOM SCHEDULE (LEVEL 1)

NAME	NUMBER	AREA
HOUSEKEEPING	1054	116 SF
FS OFFICE	1055	111 SF
DISHWASHING	1056	247 SF
FS OFFICE	1057	126 SF
STORAGE	1060	89 SF
MECH.	1061	28 SF
HOUSEKP./ELEC.	1062	44 SF
CAFETERIA	1063	2747 SF
CONFERENCE	1065	177 SF
FACILITIES SUPERVISOR	1100	95 SF
LECTURE/CONF.	1101	309 SF
OFFICE	1102	197 SF
STORAGE	1550	30 SF
ACCTG ANALYST	1551	83 SF
VP FISCAL SERVICES	1553	146 SF
PAYROLL	1554	199 SF
GEN. ACCTG. DIR.	1562	110 SF
ADMIN. SERVICES SECRETARY	1570	172 SF
QUALITY	1571	97 SF
PR	1572	99 SF
VP NURSING	1573	155 SF
EDUC. DIR.	1574	92 SF
TOILET	1575	19 SF
HUMAN RESOURCES ASST.	1580	161 SF
FILES	1581	52 SF
EXECUTIVE VP	1582	214 SF
HUMAN RESOURCES DIR.	1583	162 SF
ADMIN. SERVICES	1590	373 SF
VESTIBULE	1591	97 SF
NCH	1592	160 SF
PRESIDENT'S OFFICE	1593	360 SF
TOILET	1594	23 SF
TOILET	1595	23 SF

ROOM SCHEDULE (LEVEL 1)

NAME	NUMBER	AREA
TOILET	1509	30 SF
COATS	1510	18 SF
CUSTOMER SERVICE	1511	63 SF
IS STOR.	1508	64 SF
IT	1530	32 SF
IT	1531	97 SF
IT	1532	376 SF
PASSAGE	1533	70 SF
PASSAGE	1534	77 SF
MEDICAL STAFF DIRECTOR OFFICE	1535	130 SF
NCH	1536	107 SF
MEDICAL STAFF OFFICE	1537	278 SF
STORAGE	1550	30 SF
ACCTG ANALYST	1551	83 SF
VP FISCAL SERVICES	1553	146 SF
PAYROLL	1554	199 SF
GEN. ACCTG. DIR.	1562	110 SF
ADMIN. SERVICES SECRETARY	1570	172 SF
QUALITY	1571	97 SF
PR	1572	99 SF
VP NURSING	1573	155 SF
EDUC. DIR.	1574	92 SF
TOILET	1575	19 SF
HUMAN RESOURCES ASST.	1580	161 SF
FILES	1581	52 SF
EXECUTIVE VP	1582	214 SF
HUMAN RESOURCES DIR.	1583	162 SF
ADMIN. SERVICES	1590	373 SF
VESTIBULE	1591	97 SF
NCH	1592	160 SF
PRESIDENT'S OFFICE	1593	360 SF
TOILET	1594	23 SF
TOILET	1595	23 SF

ROOM SCHEDULE (LEVEL 1)

NAME	NUMBER	AREA
PASSAGE	1596	24 SF
BOARD ROOM	1597	423 SF
MAIN CORRIDOR	1610	1145 SF
TOILET	1611	24 SF
COPY	1612	321 SF
NCH	1613	162 SF
PATIENT FINANCING	1614	139 SF
PATIENT FINANCING	1615	138 SF
CONFERENCE	1617A	351 SF
CONFERENCE	1617B	640 SF
ELEC	1619	43 SF
CENTRAL CORRIDOR	1620	251 SF
CORRIDOR	1622	419 SF
PLANT SERVICES DIR.	1623	226 SF
ELEV. MACHINE RM.	1624	168 SF
ELEV. 3	1999A	85 SF
ELEV. 2	1999B	79 SF
ELEV. 1	1999C	79 SF

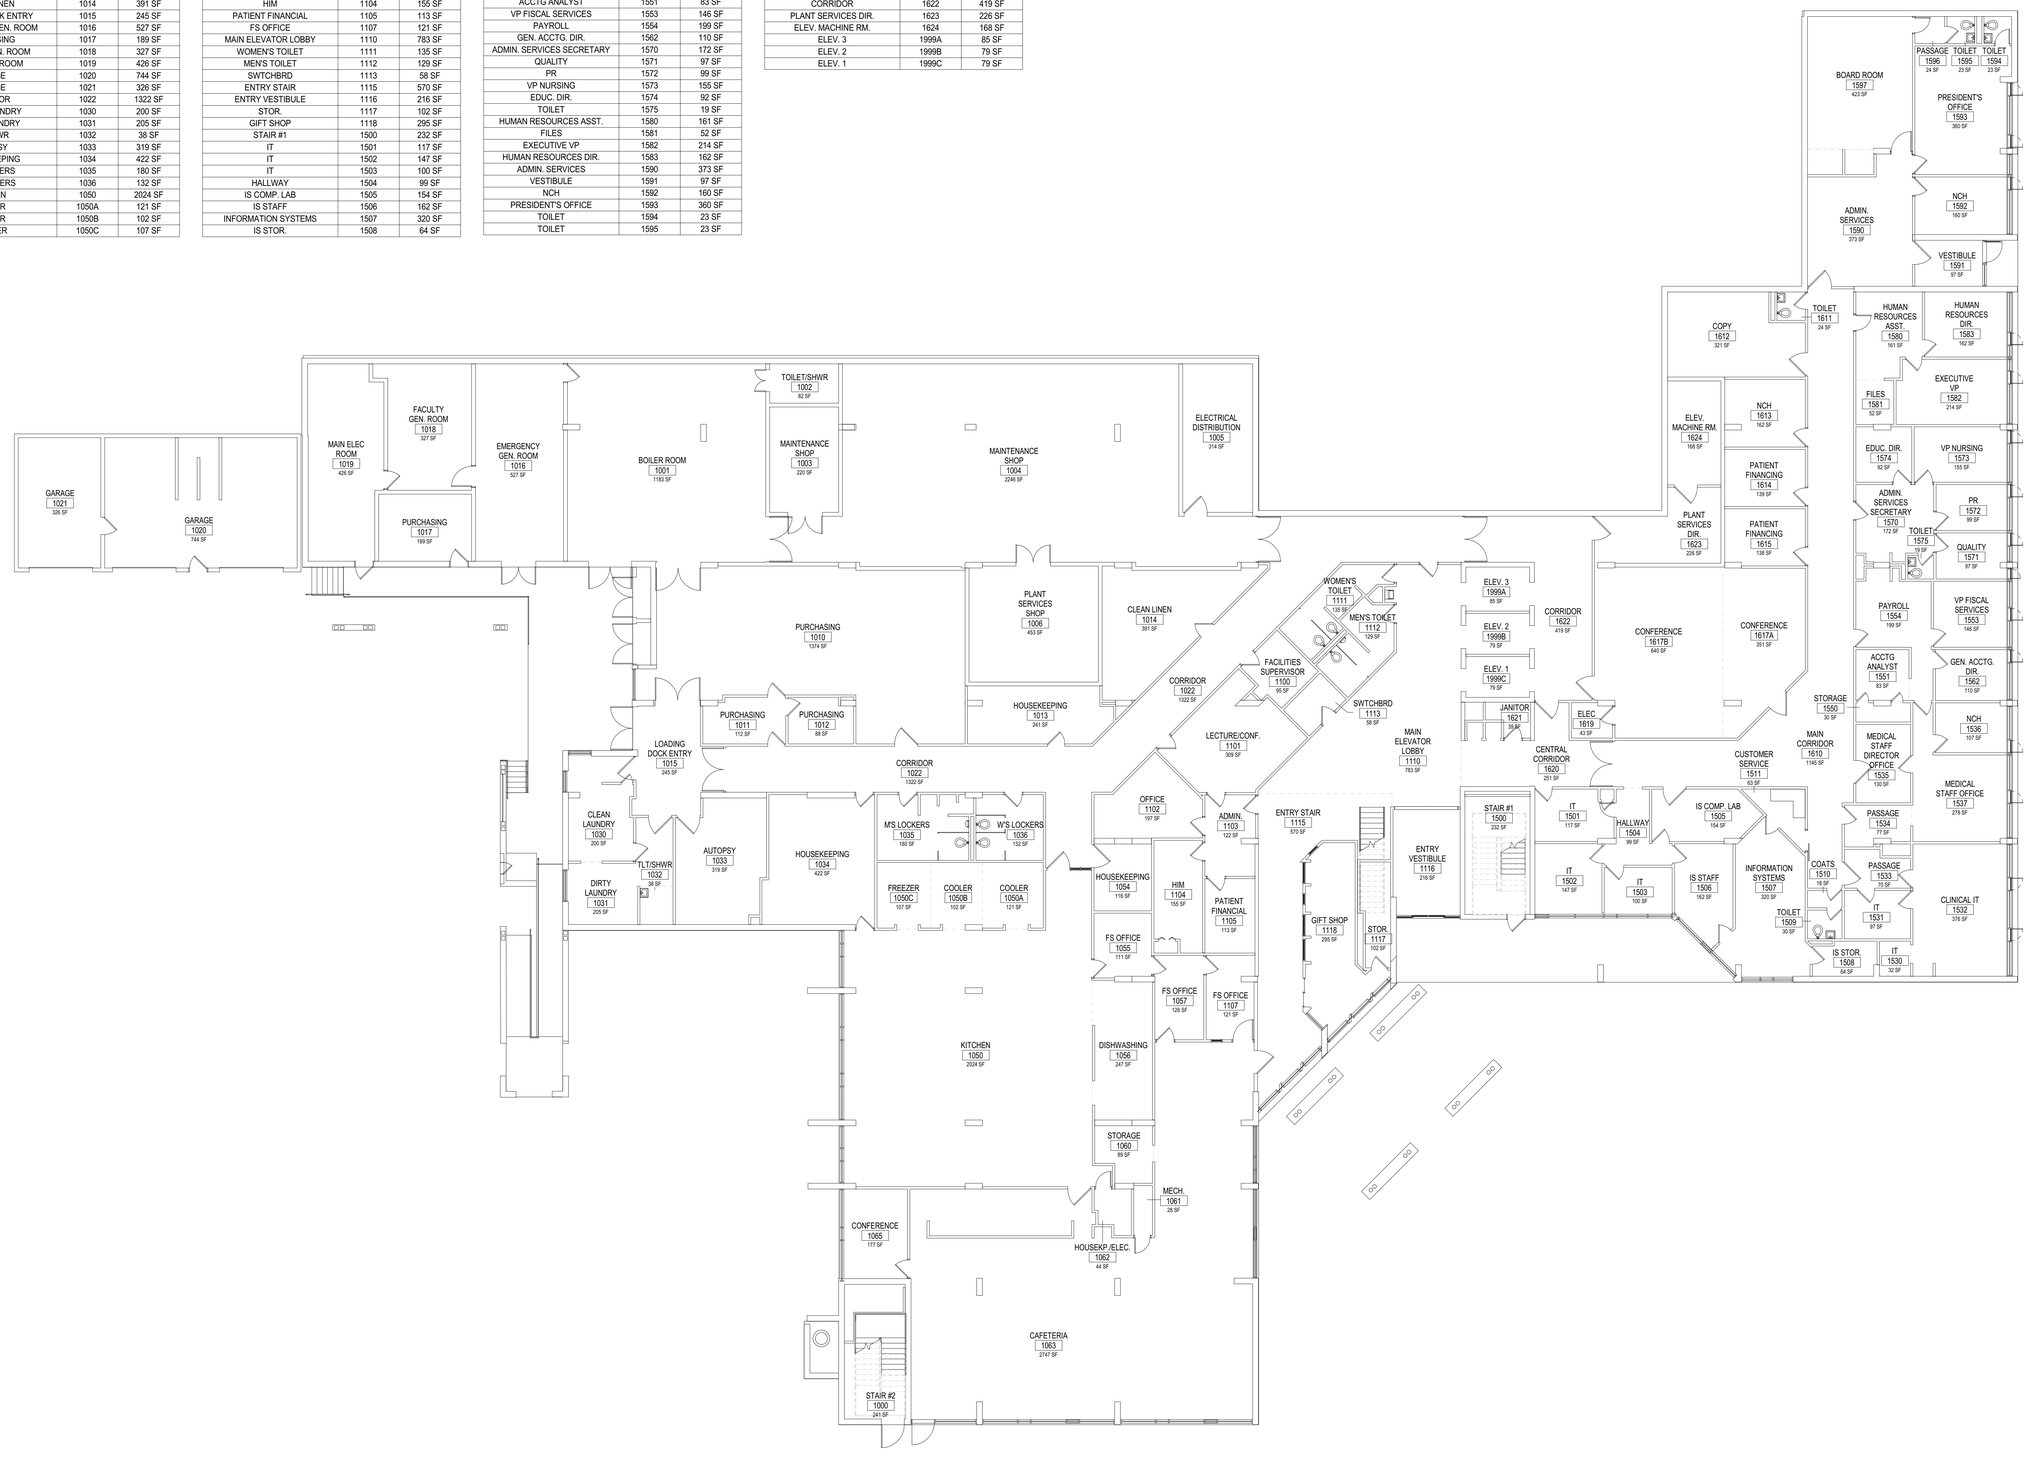

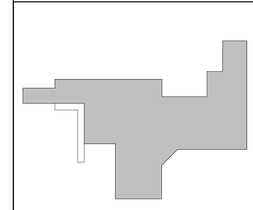

LEVEL 1 - KEY PLAN (F0)
N.T.S.

REV.	DESCRIPTION	DATE

ISSUED FOR REVIEW
11/09/22

CURRENT ISSUE STATUS:

PROJECT NORTH:

SMRT Architects and Engineers
75 Washington Ave., Suite 3A
Portland, Maine 04101
1.877.700.7678
www.smrtinc.com
Architecture • Engineering • Planning

ANDROSCOGGIN VALLEY HOSPITAL
LIFE SAFETY PLAN UPDATES

BERLIN, NH

LEVEL 1 - FLOOR PLAN

SHEET TITLE:

SCALE: AS NOTED

PROJECT MANAGER:	KD	PROJECT NO:	22181
A/E OF RECORD:	CBM		
JOB CAPTAIN:	CBM		
DRAWN BY:	CBM		
SMRT FILE:	FL-100-22181	SHEET No.	FL-100

© COPYRIGHT 2020 SMRT INC

NOT FOR CONSTRUCTION

30x42

ROOM SCHEDULE (LEVEL 2)

NAME	NUMBER	AREA
CCFHS WAITING	2000	640 SF
LOBBY	2000a	946 SF
VEST.	2001	55 SF
CORRIDOR	2001A	154 SF
CORRIDOR	2001B	404 SF
CORRIDOR	2001C	384 SF
PHYS. OFFICE	2002	138 SF
PHYS. OFFICE	2002A	120 SF
TOILET	2003	44 SF
CARDIO RM.	2004	162 SF
CARDIO RM.	2005	165 SF
SLEEP EXAM	2006	136 SF
SLEEP EXAM	2007	140 SF
PULMONARY	2008	162 SF
PULMONARY	2009	163 SF
ECHO	2010	176 SF
CMC	2011	155 SF
WORK ROOM	2012	128 SF
CMC	2013	158 SF
PFT	2014	168 SF
CLEAN	2015	70 SF
SOILED	2016	66 SF
TOILET	2017	44 SF
IT	2018	51 SF
STRESS TESTING	2019	283 SF
HOUSEKEEPING	2020	51 SF
EQUIP. STORAGE	2021	193 SF
NURSING	2022	136 SF
REG.	2023	61 SF
TOILET	2024	62 SF
WAITING	2025	212 SF
WAITING	2025A	137 SF
REG.	2026	282 SF
REG. ALCOVE	2027	41 SF
CORRIDOR	2028	271 SF
CORRIDOR	2029	175 SF
ALCOVE	2039A	10 SF
CORRIDOR	2039B	96 SF
CORRIDOR	2039	294 SF
ALCOVE	2039B	96 SF
EXAM #9	2049	145 SF

ROOM SCHEDULE (LEVEL 2)

NAME	NUMBER	AREA
EXAM #8	2050	127 SF
EXAM #6	2051	123 SF
EXAM #8	2052	89 SF
EXAM #5	2053	131 SF
EX #4	2054	136 SF
CCFHS EXAM ROOM #3	2055	130 SF
CCFHS TRIAGE	2056	92 SF
CCFHS NURSES OFFICE	2057	128 SF
CCFHS NURSES OFFICE	2058	132 SF
CCFHS PHARMACY	2059	117 SF
CLEAN STORAGE	2060	45 SF
STOR.	2061	35 SF
CCFHS DR'S OFFICES	2062	350 SF
SCHEDULING AREA	2063	149 SF
CCFHS ROOM #2	2069	123 SF
CCFHS LAB	2067	169 SF
HC TOILET	2066	41 SF
MECH/HVAC SHAFT	2071	78 SF
TOILET	2068	27 SF
ELEC CLOSET	2204	59 SF
TOILET	2152	27 SF
CORRIDOR	2028	271 SF
BLOOD DRAW AREA	2151	153 SF
PHLEBOTOMY	2150	520 SF
STAFF TOILET	2157	25 SF
PATHOLOGIST	2165	147 SF
LAB DIR	2156	124 SF
BLOOD BANK	2159	140 SF
STAFF LOUNGE	2166	306 SF

ROOM SCHEDULE (LEVEL 2)

NAME	NUMBER	AREA
LAB DIR	2156	124 SF
STAFF TOILET	2157	25 SF
INVENTORY/ STOR.	2158	98 SF
BLOOD BANK	2159	140 SF
LAB	2160	2309 SF
LAB WASH ROOM	2162	66 SF
PATHOLOGY	2164	347 SF
ASST LAB DIRECTOR	2165	62 SF
STAFF LOUNGE	2166	306 SF
STAIR #2	2168	248 SF
STORAGE	2167	52 SF
STAIR #3	2250	240 SF
STAIR #1	2500	237 SF
WAITING RECEPTION	2501	625 SF
RECEPTION	2502	128 SF
SPEECH THERAPY	2503	79 SF
GYM	2504	510 SF
BAY 1	2504A	104 SF
BAY 2	2504B	108 SF
BAY 3	2504C	108 SF
OPEN EXERCISE	2508	386 SF
BAY 4	2517	130 SF
BAY 5	2510	100 SF
TOILET	2512	32 SF
JAN.	2513	26 SF
STORAGE	2511	167 SF
MANAGER	2071B	63 SF
OCCUPATIONAL THERAPY	2518	320 SF
THERAPY	2519	57 SF
BAY	2520	70 SF
BATHROOM	2521	133 SF
CORRIDOR	2523	218 SF
REHAB OFFICE	2522	233 SF
MECH/HVAC SHAFT	2524	47 SF
ELEC	2654	71 SF
HOT LAB	2553	82 SF
XRAY #2	2559	277 SF
STOR.	2559A	13 SF
PATIENT TOILET	2558	38 SF
TOILET	2557	28 SF
XRAY #1	2555	387 SF
XRAY CHANGING ROOM	2556	173 SF
NUCLEAR MEDICINE	2554	282 SF
XRAY WAITING	2552	149 SF
CORRIDOR	2551	319 SF
SUPERVISOR	2560	71 SF
MAMMOGRAPHY	2561	151 SF
SUPPLY	2562	67 SF
PROCESSORS	2563	74 SF
HALLWAY	2568	274 SF
JANITOR	2564	19 SF
TOILET	2565	29 SF
PACS READING	2567	75 SF
DIRECTOR OFFICE	2566	169 SF
SORTING/VIEWING	2569	176 SF
CT SCAN	2570	301 SF
CT BATH	2571	77 SF
MINOR SURGERY	2617	312 SF
EX #4	2618	162 SF
STAFF LOUNGE	2619	230 SF
OFFICE	2620	73 SF
SOILED HOLDING	2621	74 SF
MED ROOM	2622	131 SF
CORRIDOR	2623	256 SF
TRAUMA ROOM	2624	556 SF
ED DIR SLEEP ROOM	2625	113 SF
BATH.	2626	37 SF
JAN.	2629	20 SF
LOBBY	2627	216 SF
AMBULANCE BAY	2627A	560 SF
ENTRY	2627B	38 SF
SHOWER	2628	33 SF
STAIR #4	2750	162 SF
ELEVATOR	2999A	85 SF
ELEVATOR	2999B	79 SF
ELEVATOR	2999C	79 SF

ROOM SCHEDULE (LEVEL 2)

NAME	NUMBER	AREA
XRAY WAITING	2552	149 SF
HOT LAB	2553	82 SF
NUCLEAR MEDICINE	2554	282 SF
XRAY #1	2555	387 SF
XRAY CHANGING ROOM	2556	173 SF
TOILET	2557	28 SF
PATIENT TOILET	2558	38 SF
XRAY #2	2559	277 SF
STOR.	2559A	13 SF
SUPERVISOR	2560	71 SF
MAMMOGRAPHY	2561	151 SF
SUPPLY	2562	67 SF
PROCESSORS	2563	74 SF
HALLWAY	2568	274 SF
JANITOR	2564	19 SF
TOILET	2565	29 SF
PACS READING	2567	75 SF
DIRECTOR OFFICE	2566	169 SF
SORTING/VIEWING	2569	176 SF
CT SCAN	2570	301 SF
CT BATH	2571	77 SF
MINOR SURGERY	2617	312 SF
EX #4	2618	162 SF
STAFF LOUNGE	2619	230 SF
OFFICE	2620	73 SF
SOILED HOLDING	2621	74 SF
MED ROOM	2622	131 SF
CORRIDOR	2623	256 SF
TRAUMA ROOM	2624	556 SF
ED DIR SLEEP ROOM	2625	113 SF
BATH.	2626	37 SF
JAN.	2629	20 SF
LOBBY	2627	216 SF
AMBULANCE BAY	2627A	560 SF
ENTRY	2627B	38 SF
SHOWER	2628	33 SF
STAIR #4	2750	162 SF
ELEVATOR	2999A	85 SF
ELEVATOR	2999B	79 SF
ELEVATOR	2999C	79 SF

ROOM SCHEDULE (LEVEL 2)

NAME	NUMBER	AREA
EXAM #5	2614	135 SF
EXAM #4	2615	133 SF
MINOR SURGERY	2617	312 SF
EX #4	2618	162 SF
STAFF LOUNGE	2619	230 SF
OFFICE	2620	73 SF
SOILED HOLDING	2621	74 SF
MED ROOM	2622	131 SF
CORRIDOR	2623	256 SF
TRAUMA ROOM	2624	556 SF
ED DIR SLEEP ROOM	2625	113 SF
BATH	2626	37 SF
LOBBY	2627	216 SF
AMBULANCE BAY	2627A	560 SF
ENTRY	2627B	38 SF
SHOWER	2628	33 SF
JAN.	2629	20 SF
PATIENT ACCESS	2650	164 SF
PATIENT ACCESS WAITING	2651	99 SF
ED WAITING	2652	170 SF
ELEC	2654	71 SF
TOILET	2655	34 SF
STAIR #4	2750	162 SF
ELEVATOR	2999A	85 SF
ELEVATOR	2999B	79 SF
ELEVATOR	2999C	79 SF

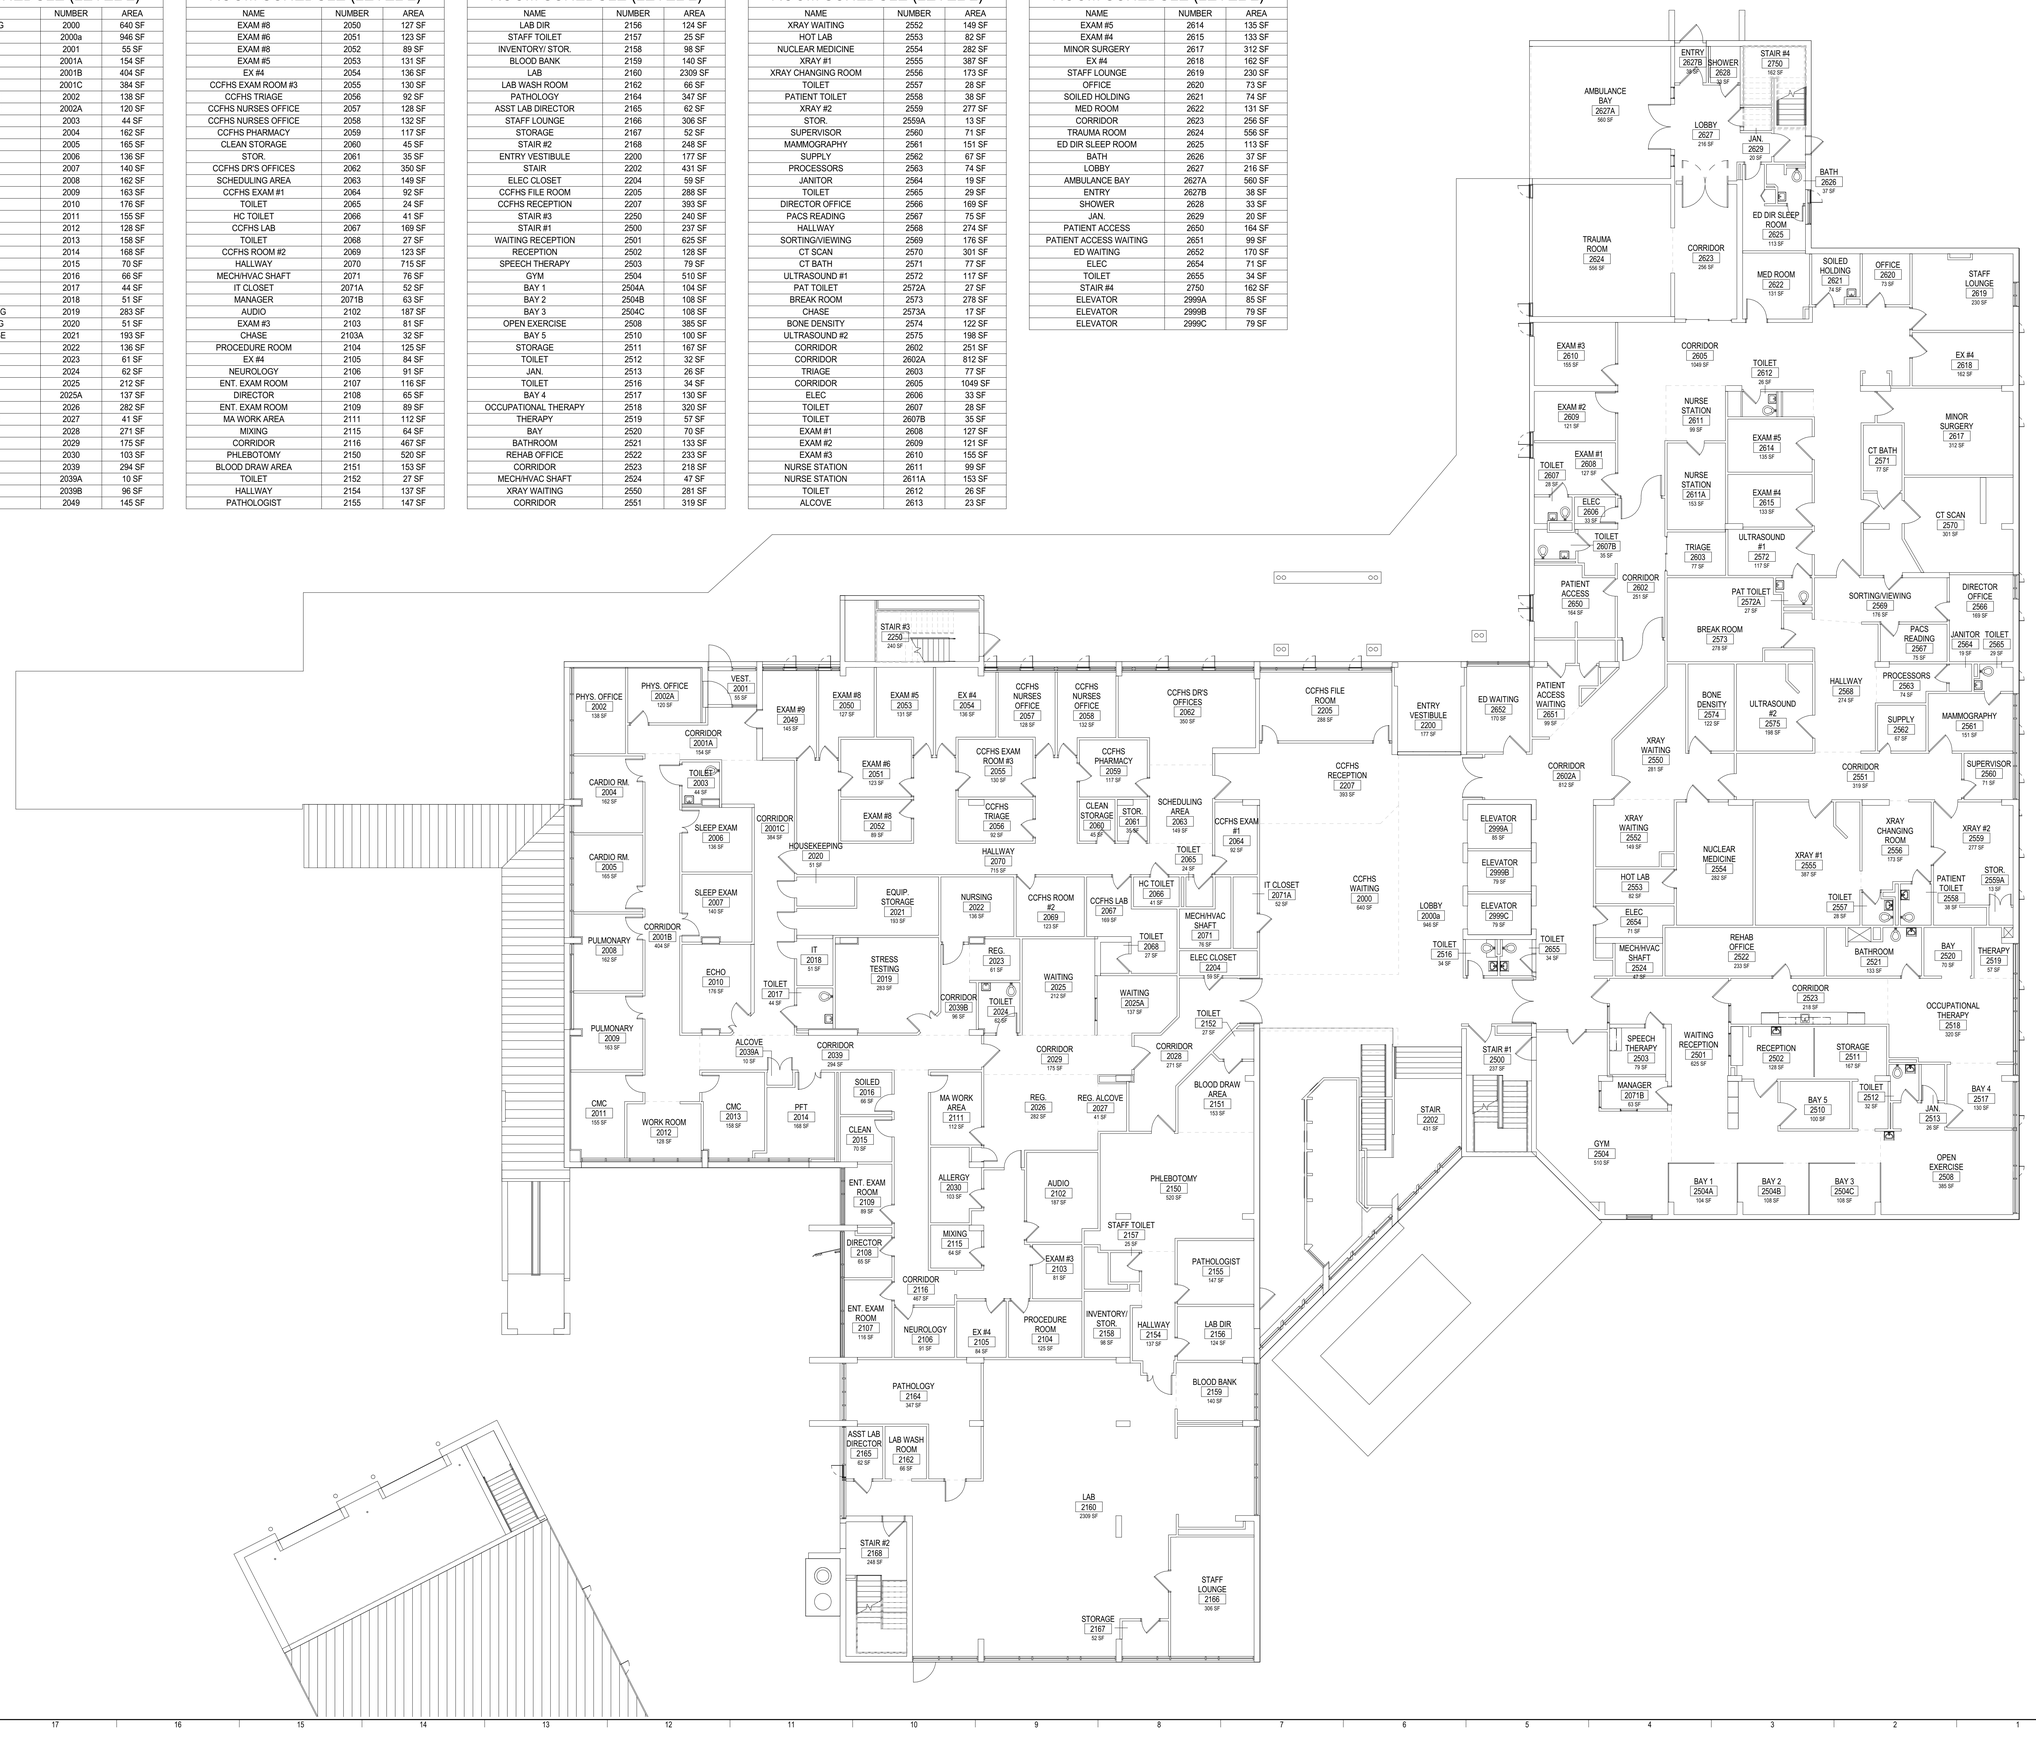

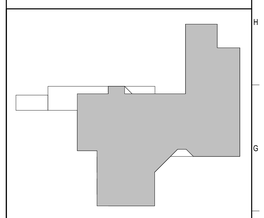

LEVEL 2 - KEY PLAN (F0)
N.T.S.

REV	DESCRIPTION	DATE

ISSUED FOR REVIEW
11/09/22

CURRENT ISSUE STATUS:

PROJECT NORTH:

SMRT Architects and Engineers
75 Washington Ave., Suite 3A
Portland, Maine 04101
1.877.700.7678
www.smrtinc.com
Architecture • Engineering • Planning

ANDROSCOGGIN VALLEY HOSPITAL
LIFE SAFETY PLAN UPDATES

BERLIN, NH

LEVEL 2 - FLOOR PLAN

SHEET TITLE:

SCALE: AS NOTED

PROJECT MANAGER:	KD	PROJECT NO:	22181
A/E OF RECORD:	CBM		
JOB CAPTAIN:	CBM		
DRAWN BY:	CBM		
SMRT FILE:	FL-200-22181	SHEET No.	FL-200

© COPYRIGHT 2020 SMRT INC

NOT FOR CONSTRUCTION

ROOM SCHEDULE (LEVEL 3)

NAME	NUMBER	AREA
CORRIDOR	334	551 SF
CORRIDOR	335	304 SF
HOTEL	365	16 SF
STAIR #2	3000	229 SF
OBSTETRICS NURSE STATION	3001	187 SF
NURSERY	3002	355 SF
LABOR/DELIVERY ROOM #2	3006	240 SF
TOILET	3006A	98 SF
LABOR/DELIVERY ROOM #1	3007	235 SF
TOILET	3007A	47 SF
CORRIDOR	3010	444 SF
CLOSET	3010A	18 SF
STORAGE ROOM	3011	311 SF
STORAGE	3012	77 SF
NURSE LOUNGE	3013	110 SF
TOILET	3014	44 SF
DIRTY UTILITY	3015	57 SF
WOMENS SERVICES DIR	3016	184 SF
CORRIDOR	3018	967 SF
STAFF TOILET	3019	37 SF
CLOSET	3021	34 SF
NOURISHMENT STATION	3022	44 SF
HOUSEKEEPING	3024	68 SF
SLEEP STUDY	3216	183 SF
SLEEP STUDY	3215	183 SF
CONTROL AREA	3217	154 SF
CLEAN UTILITY	3214	43 SF
SLEEP ENTRY	3220	112 SF
MA WORK AREA	3213	81 SF
EEG LAB	3219	83 SF
HC BATH	3218	46 SF
WAITING	3212	181 SF
EEG PATIENT	3222	92 SF
EEG CONTROL	3221	84 SF
STORAGE	3223	81 SF
WAITING	3200	140 SF
TOILET	3211	57 SF
RECEPTION	3157U	59 SF
OFFICE	3208	97 SF
HALLWAY	3201	402 SF
HALLWAY	3206	79 SF
EXAM	3206B	144 SF
OFFICE	3206A	98 SF
EXAM	3205	145 SF
EXAM	3204	143 SF
CLEAN/ OPEN STOR.	3203	88 SF
EXAM	3202	154 SF
PHARMACY DIRECTORS OFFICE	3155	144 SF
WORK AREA	3154	107 SF
BULK STORAGE	3156	142 SF
CLEAN	3157	49 SF
HAZARD	3259B	45 SF
EMPLOYEE PHAR.	3150	104 SF
ANTI ROOM	3159A	30 SF
PHARMACY	3158	325 SF
HC TOILET	3110	42 SF
B.A.T	3109A	42 SF
FRIDGE/STOR.	3153	74 SF
NARCS/PUMPS	3152	96 SF
PICKING AREA	3151	120 SF
OCC. HEALTH/LAB COORD.	3108	181 SF
CORRIDOR	3109	119 SF
STORAGE	3109B	49 SF
CORRIDOR	3113	434 SF
WAITING	3111A	20 SF
STAIR #2	3000	229 SF
OCC HEALTH EXAM ROOM	3107	108 SF
REHAB OFFICE	3106	156 SF
CARDIAC REHAB	3105	510 SF
TOILET	3104	51 SF
MED / CLEAN	3119	79 SF
PATIENT BAY	3122	81 SF
PATIENT BAY	3123	81 SF
PATIENT BAY	3121	91 SF
NURSE	3118	119 SF
CORRIDOR	3117	204 SF
MAIN CORRIDOR	3112	633 SF
PATENT BAY	3116	122 SF
TOILET	3115	51 SF
ELEC	3079	16 SF
PATIENT RM. #5	3078	155 SF
PATIENT RM. #4	3077	157 SF
PATIENT RM. #3	3076	156 SF
PATIENT RM. #2	3075	154 SF
PATIENT RM. #1	3074	184 SF
NURSE STATION	3081	195 SF
ICU	3080	554 SF
CLEAN ICU STORAGE	3182	108 SF
LOUNGE	3071	68 SF
SOILED	3072	59 SF
JANITOR	3073	35 SF
STAIR #1	3500	248 SF
CORR.	3501	102 SF
MENS LOCKER ROOM	3503	200 SF
TOILET	3504	50 SF
SHOWER	3505	43 SF
WOMENS LOCKER ROOM	3506	239 SF
TOILET	3507	46 SF
STAFF LOUNGE	3502	499 SF
O.R. #1	3520	424 SF
CLOSET	3521	57 SF
MECH.	3522	31 SF
ORTHO STORAGE	3524	56 SF
MECHANICAL ROOM	3523	898 SF
CORRIDOR	3510	1083 SF
JANITOR	3527	66 SF
OFFICE	3526	150 SF
O.R. #2	3530	468 SF
SCRUB	3531	62 SF
HALL	3533A	94 SF
O.R. #3	3533	478 SF
OFFICE	3709	162 SF
NURSE	3710	95 SF
TOILET	3708	88 SF
ALCOVE	3711	50 SF
NOURISH.	3712	38 SF
PATIENT BAY	3713	97 SF
PATIENT BAY	3714	95 SF
PATIENT BAY	3715	97 SF
S. TOILET	3716	62 SF
CORRIDOR	334	551 SF
PATIENT BAY	3707	97 SF
PATIENT BAY	3706	97 SF
PATIENT BAY	3705	97 SF
ALCOVE	3704	76 SF
PATIENT BAY	3703	121 SF
PATIENT BAY	3702	91 SF
PATIENT BAY	3701	151 SF
CORRIDOR	3700	209 SF
CORRIDOR	3751	169 SF
STAIR #4	3750	217 SF
CORRIDOR	3587	990 SF
WAITING	3717	225 SF
CLEAN	3719	165 SF
SOILED	3718	87 SF
PROVIDER	3723	100 SF
MED ROOM	3722	73 SF
TOILET	3720	60 SF
NURSE	3721	275 SF
DELIVERY /PICKUP	3546A	115 SF
STERILE	3546B	74 SF
TOILET	3548	44 SF
DECON ROOM	3550	381 SF
CENTRAL SUPPLY STORAGE	3545	303 SF
CENTRAL SUPPLY	3509	896 SF
STERILE	3544	110 SF
CORRIDOR	3580	567 SF
STORAGE	3542	429 SF
SUPPLY	3541	297 SF
HVAC SHAFT	3511	72 SF
WOMENS TOILET	3052	34 SF
ELEVATOR	3999A	85 SF
ELEVATOR	3999B	79 SF
ELEVATOR	3999C	79 SF
ELEVATOR LOBBY	3050	326 SF
TOILET	3508	34 SF
CORRIDOR	3605	783 SF
ICU EQUIPMENT	3053	103 SF
ICU WAITING AREA	3054	185 SF
ELEC CLOSET	3057	66 SF
QUIET AREA	3055	47 SF
HVAC SHAFT	3059	66 SF
WOMENS LOCKER ROOM	3506	239 SF
TOILET	3507	46 SF
SHOWER	3505	43 SF
TOILET	3504	50 SF
MENS LOCKER ROOM	3503	200 SF
CORR.	3501	102 SF
STAIR #1	3500	248 SF
PATIENT RM. #1	3074	184 SF
PATIENT RM. #2	3075	154 SF
PATIENT RM. #3	3076	156 SF
PATIENT RM. #4	3077	157 SF
PATIENT RM. #5	3078	155 SF
ICU	3080	554 SF
NURSE STATION	3081	195 SF
JANITOR	3073	35 SF
SOILED	3072	59 SF
LOUNGE	3071	68 SF
CLEAN ICU STORAGE	3182	108 SF
TOILET	3007A	47 SF
LABOR/DELIVERY ROOM #1	3007	235 SF
LABOR/DELIVERY ROOM #2	3006	240 SF
TOILET	3006A	98 SF
CLOSET	3010A	18 SF
STAIR #3	3250	183 SF
BATH	3344A	32 SF
PATIENT ROOM	3344	179 SF
BATH	3342A	32 SF
PATIENT ROOM	3342	181 SF
BATH	3340A	31 SF
PATIENT ROOM	3340	226 SF
ON-CALL #2	3253	125 SF
ADA TOILET	3253A	65 SF
TOILET	3254A	51 SF
CORRIDOR	3251	96 SF
ON-CALL #1	3254	99 SF
ON-CALL #3	3252	95 SF
TOILET	3252A	52 SF
OBSTETRICS NURSE STATION	3001	187 SF
NURSERY	3002	355 SF
CORRIDOR	3010	444 SF
CLOSET	3010A	18 SF
CORRIDOR	3510	1083 SF
O.R. #3	3533	478 SF
CENTRAL SUPPLY	3509	896 SF
STERILE	3544	110 SF
CORRIDOR	3580	567 SF
STORAGE	3542	429 SF
SUPPLY	3541	297 SF
HVAC SHAFT	3511	72 SF
WOMENS TOILET	3052	34 SF
ELEVATOR	3999A	85 SF
ELEVATOR	3999B	79 SF
ELEVATOR	3999C	79 SF
ELEVATOR LOBBY	3050	326 SF
TOILET	3508	34 SF
CORRIDOR	3605	783 SF
ICU EQUIPMENT	3053	103 SF
ICU WAITING AREA	3054	185 SF
ELEC CLOSET	3057	66 SF
QUIET AREA	3055	47 SF
HVAC SHAFT	3059	66 SF
WOMENS SERVICES DIR	3016	184 SF
OR	3058	73 SF
CORRIDOR	3018	967 SF
STAFF TOILET	3019	37 SF
CORRIDOR	3070A	127 SF
CORRIDOR	3251	96 SF
HC BATH	3218	46 SF
EEG LAB	3219	83 SF
EEG PATIENT	3222	92 SF
EEG CONTROL	3221	84 SF
STORAGE	3223	81 SF
WAITING	3212	181 SF
WAITING	3200	140 SF
HALLWAY	3201	402 SF
EXAM	3204	143 SF
CLEAN/ OPEN STOR.	3203	88 SF
EXAM	3202	154 SF
EXAM	3205	145 SF
CLEAN	3157	49 SF
HAZARD	3259B	45 SF
EMPLOYEE PHAR.	3150	104 SF
ANTI ROOM	3159A	30 SF
PHARMACY	3158	325 SF
FRIDGE/STOR.	3153	74 SF
NARCS/PUMPS	3152	96 SF
PICKING AREA	3151	120 SF
CORRIDOR	3113	434 SF
WAITING	3111A	20 SF
OCC HEALTH EXAM ROOM	3107	108 SF
CARDIAC REHAB	3105	510 SF
PATIENT BAY	3122	81 SF
PATIENT BAY	3123	81 SF
PATIENT BAY	3121	91 SF

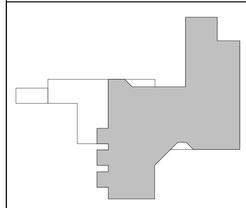

LEVEL 3 - KEY PLAN (F0)
N.T.S.

REV.	DESCRIPTION	DATE

ISSUED FOR REVIEW
11/09/22

CURRENT ISSUE STATUS:

PROJECT NORTH:

SMRT
Architecture • Engineering • Planning
SMRT Architects and Engineers
75 Washington Ave., Suite 3A
Portland, Maine 04101
1.877.700.7678
www.smrtinc.com

ANDROSCOGGIN VALLEY HOSPITAL
LIFE SAFETY PLAN UPDATES

BERLIN, NH

LEVEL 3 - FLOOR PLAN

SHEET TITLE:

0" 1/4" 1/2" 1" 2" 3"

SCALE: AS NOTED

PROJECT MANAGER:	KD	PROJECT NO:	22181
A/E OF RECORD:	CBM		
JOB CAPTAIN:	CBM		
DRAWN BY:	CBM		
SMRT FILE:	FL-300-22181	SHEET No.	FL-300

© COPYRIGHT 2020 SMRT INC.

NOT FOR CONSTRUCTION

30x42

ROOM SCHEDULE (LEVEL 4)

NAME	NUMBER	AREA
STAIR #2	4000	248 SF
EXAM	4001	94 SF
ENTRANCE	4002	29 SF
TOILET	4003	30 SF
NURSE STATION	4004	108 SF
PASSAGE	4005	36 SF
PROVIDERS	4006	134 SF
SUPPLY	4008	90 SF
HOUSEKEEPING	4009	112 SF
DICTATION	4010	16 SF
STORAGE	4011	57 SF
TUB ROOM	4012	61 SF
CORRIDOR	4013	119 SF
CORRIDOR	4014	190 SF
CORRIDOR	4015	447 SF
SNF ACTIVITY AREA	4016	410 SF
CORRIDOR	4030	674 SF
MECHANICAL ROOM	4031	141 SF
CHASE	4031A	18 SF
ELEC CLOSET	4033	46 SF
MECH EQUIP	4034	91 SF
IT	4035	49 SF
CARE MANAGEMENT	4036	263 SF
ELEVATOR LOBBY	4037	342 SF
MEN	4038	33 SF
WOMEN	4039	37 SF
MED/SURG REHAB	4060	430 SF
STORAGE ROOM	4061	89 SF
INFECTION CONTROL	4062	114 SF
NURSE LOCKERS	4063	292 SF
STORAGE	4064	132 SF
CORRIDOR	4065	407 SF
NOURISHMENT	4068	127 SF
STORAGE	4069	298 SF
CLEAN UTILITY	4071	65 SF
IV STORAGE	4070	98 SF
SOILED UTILITY	4071	65 SF

ROOM SCHEDULE (LEVEL 4)

NAME	NUMBER	AREA
CHASE	4071B	24 SF
TOILET	4072	23 SF
STORAGE AREA	4073	56 SF
ANTE ROOM	4074	76 SF
CORRIDOR	4075	186 SF
CORRIDOR	4076	144 SF
ANTE ROOM	4077	49 SF
ANTE ROOM	4078	49 SF
NURSE STATION	4079A	212 SF
NURSE STATION	4079B	177 SF
CORRIDOR	4079C	998 SF
SUPERVISOR	4081	120 SF
ADMIN ASSISSTANT	4082	71 SF
WAITING	4083	60 SF
CORRIDOR	4084	188 SF
STAIR #3	4250	269 SF
INPATIENT DIRECTOR	4402	138 SF
BATH	4402A	30 SF
BREAK ROOM	4404	219 SF
BATH	4404A	22 SF
MED ROOM	4406	228 SF
BATH	4406A	22 SF
NURSE CONF.	4408	229 SF
BATH	4408A	28 SF
PATIENT ROOM (2 BED)	4410	234 SF
BATH	4410A	30 SF
PATIENT ROOM (2 BED)	4412	234 SF
BATH	4412A	31 SF
PATIENT ROOM (2 BED)	4414	234 SF
BATH	4414A	31 SF
PATIENT ROOM (2 BED)	4416	236 SF
BATH	4416A	31 SF
PATIENT ROOM (1 BED)	4418	116 SF
BATH	4418A	31 SF
PATIENT ROOM (1 BED)	4420	156 SF
BATH	4420A	24 SF
PATIENT ROOM (2 BED)	4422	237 SF
BATH	4422A	21 SF

ROOM SCHEDULE (LEVEL 4)

NAME	NUMBER	AREA
PATIENT ROOM (2 BED)	4424	237 SF
BATH	4424A	22 SF
PATIENT ROOM (1 BED)	4426	124 SF
BATH	4426A	24 SF
PATIENT ROOM (1 BED)	4428	124 SF
BATH	4428A	24 SF
PATIENT ROOM	4430	239 SF
BATH	4430A	21 SF
PATIENT ROOM	4432	239 SF
BATH	4432A	22 SF
PATIENT ROOM	4434	154 SF
BATH	4434A	24 SF
PATIENT ROOM	4436	154 SF
BATH	4436A	24 SF
PATIENT ROOM	4438	220 SF
BATH	4438A	22 SF
SNF PATIENT ROOM	4440	212 SF
BATH	4440A	30 SF
HOSPITALIST OFFICE	4442	234 SF
BATH	4442A	35 SF
EXAM	4444	157 SF
BATH	4444A	30 SF
EXAM	4446	157 SF
BATH	4446A	30 SF
EXAM	4448	260 SF
BATH	4448A	32 SF
STAIR #1	4500	233 SF
ELEVATOR	4999A	88 SF
ELEVATOR	4999B	81 SF
ELEVATOR	4999c	81 SF

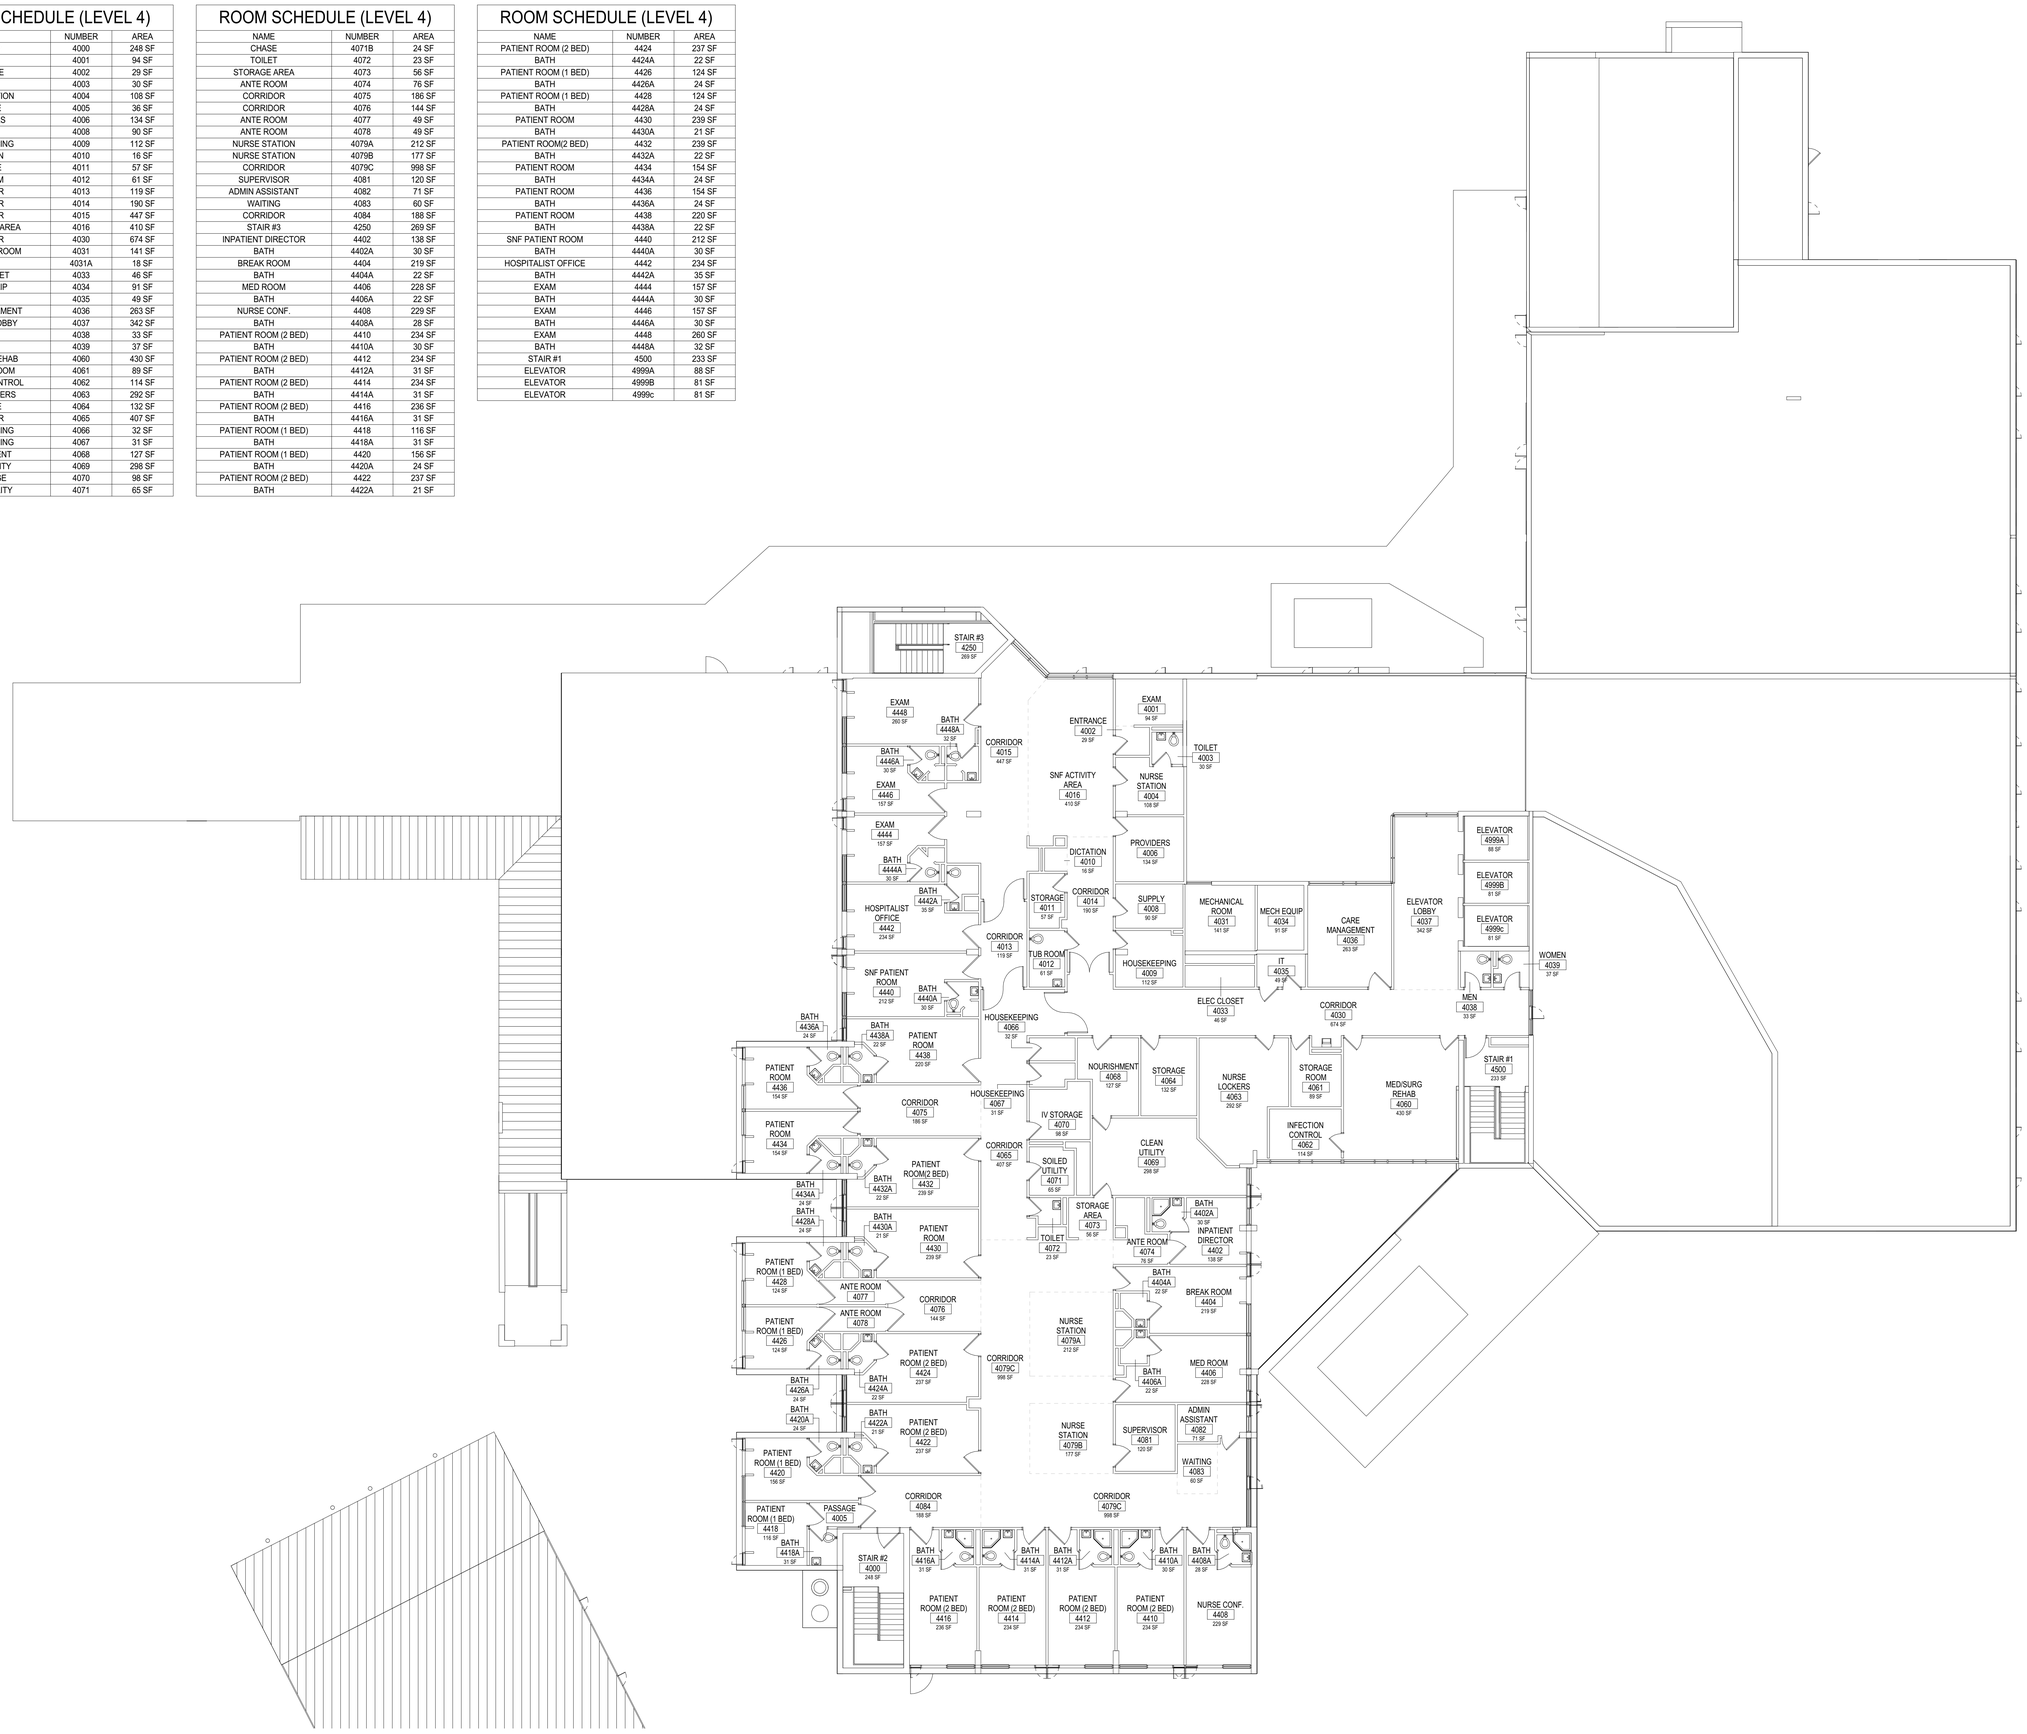

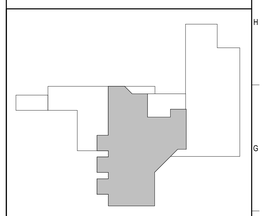

LEVEL 4 - KEY PLAN (F0)
N.T.S.

REV	DESCRIPTION	DATE

ISSUED FOR REVIEW
11/09/22

CURRENT ISSUE STATUS:

PROJECT NORTH:

SMRT Architects and Engineers
75 Washington Ave., Suite 3A
Portland, Maine 04101
1.877.700.7678
www.smrtinc.com

ANDROSCOGGIN VALLEY HOSPITAL
LIFE SAFETY PLAN UPDATES

BERLIN, NH

LEVEL 4 - FLOOR PLAN

SHEET TITLE:

SCALE: AS NOTED

PROJECT MANAGER:	KD	PROJECT NO:	22181
A/E OF RECORD:	CBM		
JOB CAPTAIN:	CBM		
DRAWN BY:	CBM		
SMRT FILE:	FL-400-22181	SHEET No.	FL-400

© COPYRIGHT 2020 SMRT INC

NOT FOR CONSTRUCTION

30x42