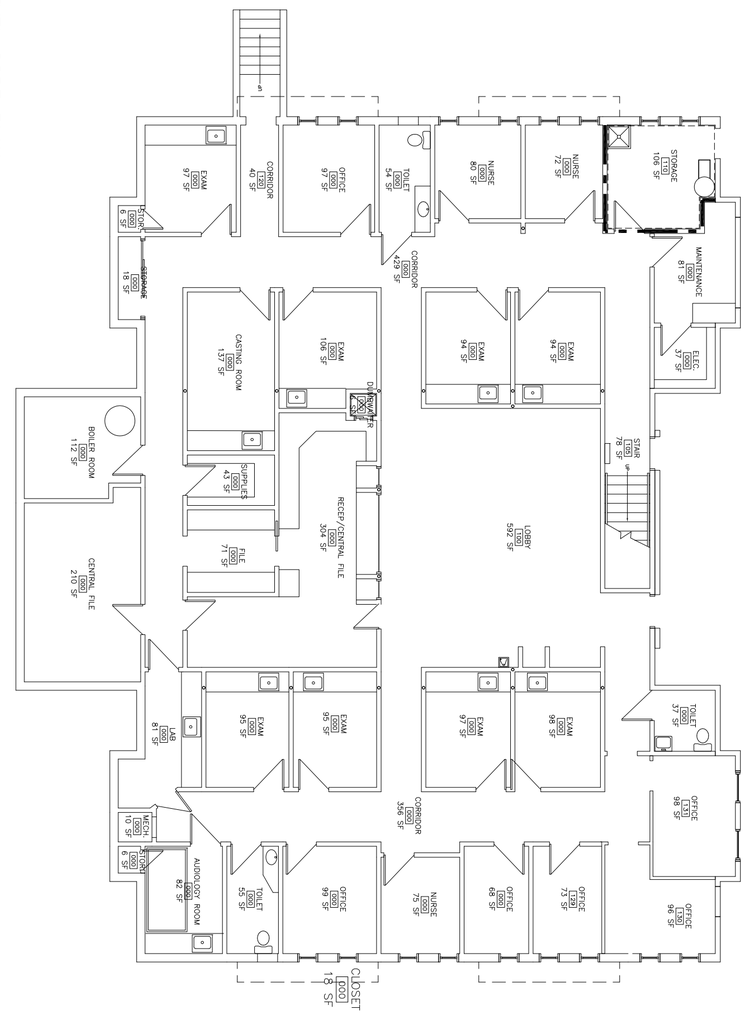

C1 A0.2 LOWER LEVEL CODE PLAN
3/32" = 1'-0"

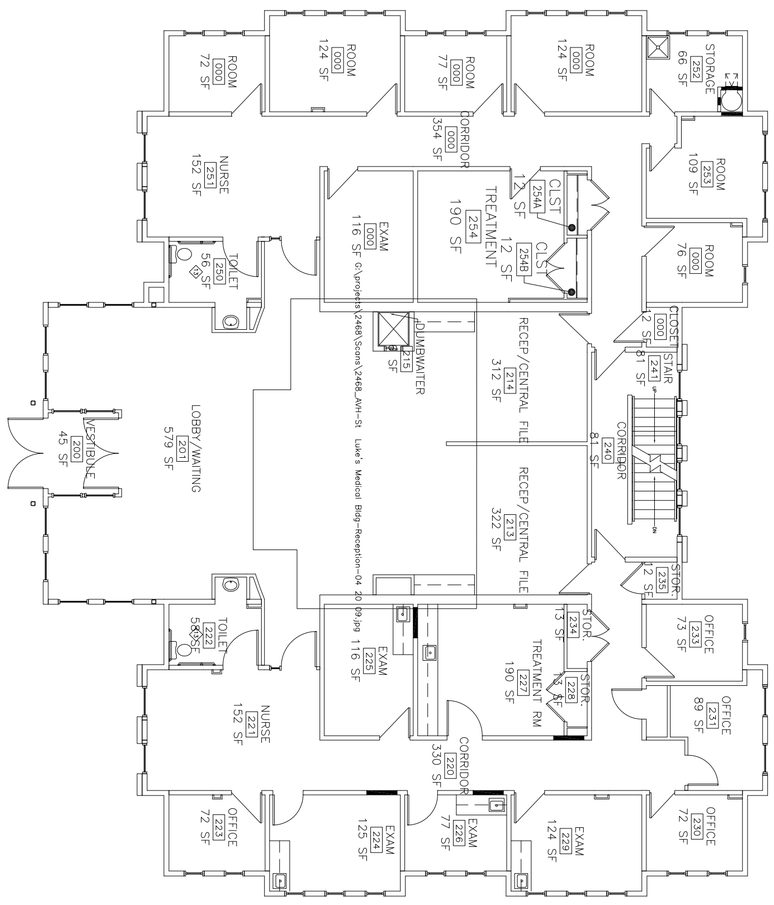

G1 A0.2 MID LEVEL CODE PLAN
3/32" = 1'-0"

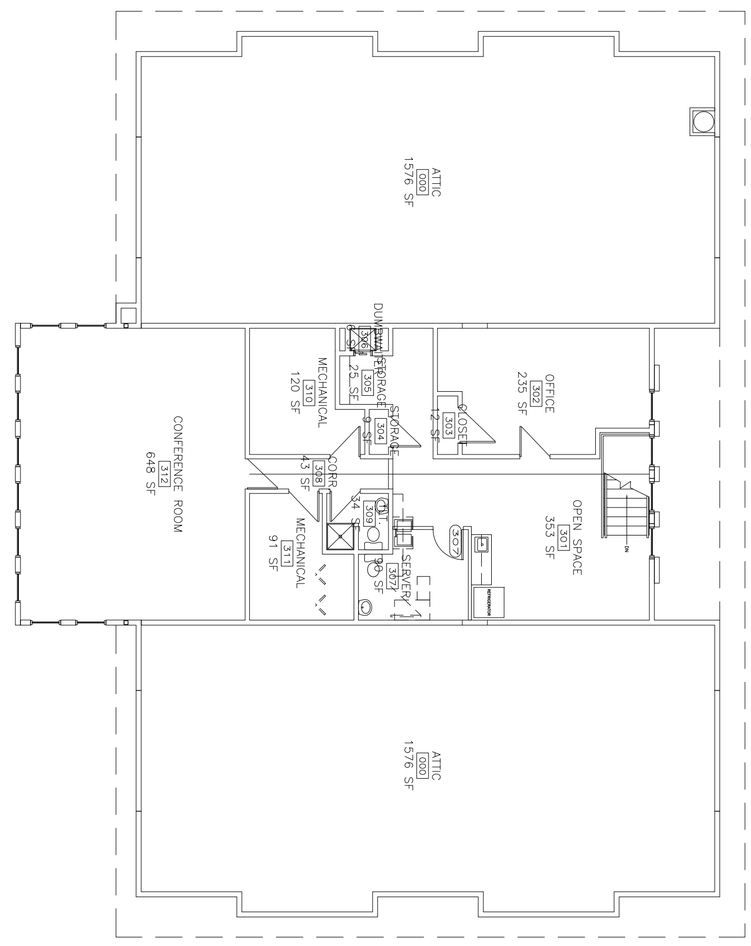

D7 A0.2 UPPER LEVEL CODE PLAN
3/32" = 1'-0"

COPYRIGHT © 2008 BY LAVALLEE BRENSINGER PROFESSIONAL ASSOCIATION. ALL RIGHTS RESERVED. NO REPRODUCTION WITHOUT PERMISSION.

A0.2

CONTENT:
CODE ANALYSIS PLANS

DRAWN BY: wck
PROJECT NO.: 2468.00
DATE: 09/26/08
REVISED:
SCALE: NTS

N

RE-ROOFING PACKAGE ISSUED 09/02/08
FULL PACKAGE ISSUED 09/26/08

ANDROSCOGGIN VALLEY HOSPITAL
ST. LUKES RENOVATIONS
BERLIN, NH

Lavallee Brensinger ARCHITECTS
155 Dow Street, Suite 400
Manchester, NH 03101
tel 603-622-5450
fax 603-622-7908
web LBPA.com