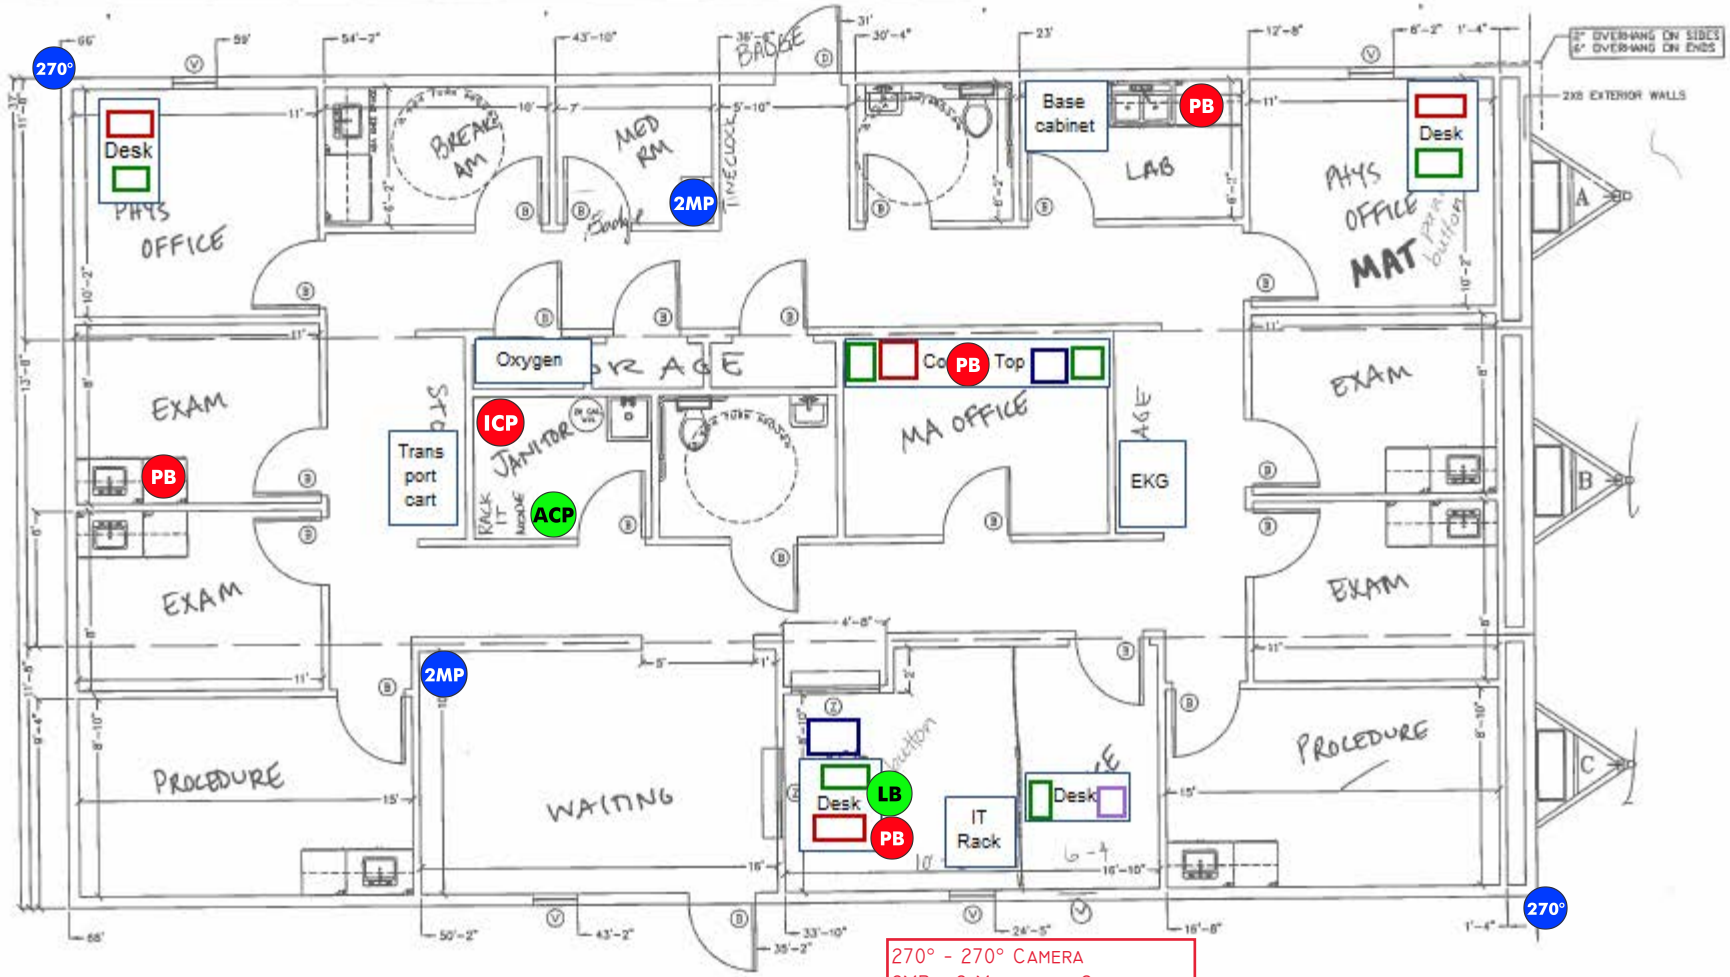

SYMBOL	DOOR SCHEDULE	TOTAL
9	36"X80" SOLID CORE IMPERIAL OAK W/RECIOFRAME	19
2	36"X80" STEEL/STEEL W/4"X24" VIEW PANEL	2

SYMBOL	WINDOW SCHEDULE	TOTAL
V	24"X54" VERTICAL SLIDE, INSULATED BRONZE/TINTED	4
Z	46"X27" RECEPTION WINDOW W/ WRITING LEDGE	2

270° - 270° CAMERA
2MP - 2-MEGAPIXEL CAMERA
ACP - ACCESS CONTROL PANEL
LB - LOCKDOWN BUTTON
ICP - INTRUSION CONTROL PANEL
PB - PANIC BUTTON

NCH STEWARTSTOWN PATIENT CARE CLINIC
6 DUVANLEAU STREET
STEWARTSTOWN, NH 03576

DIAMOND BUILDERS, INC.
440 THOMPSON DRIVE, DOUGLAS, GA. 31535
PHONE: (912)384-7080 FAX: (912)384-5721

SCHIAVI LEASING

SALESMAN:	WESLEY SPIVEY	STATE LABEL(S)	SNOW LOAD:	100	DATE:	2/10/2021 8:02 AM	AUTHORIZED SIGNATURE:
SIZE:	38X66	NH	WIND LOAD:	110	DRAWN BY:	BM	
OCCUPANCY:	BUSINESS		QUOTE#	12214	SERIAL#	DBI 9238 REV.1	