THE RATINGS SHOWN ON THESE DRAWINGS ARE BASED ON A REPORT FROM AND FROM MEETINGS WITH BOB CUMMINGS & ASSOCIATES, PLLC

[REPORT DATE 28 FEB 2023]

LEGEND

- EXIT ACCESS
- EXIT
- EXIT DISCHARGE
- COMMON PATH INTERSECTION IN EGRESS PATH
- START POINT/ EGRESS PATH
- FIRE EXTINGUISHER CABINET
- SMOKE RATED PARTITION
- 1 HOUR RATED PARTITION
- 2 HOUR RATED PARTITION

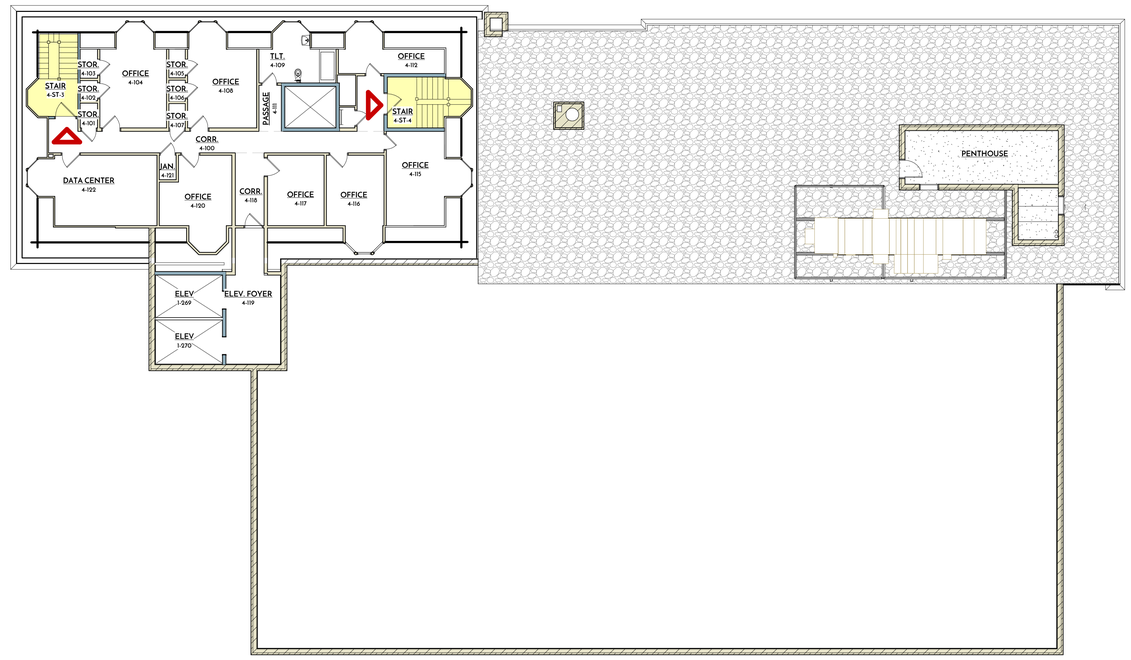

2 LS.3 **LS4 FORTH FLOOR LIFE SAFETY PLAN**

3/32" = 1'-0"

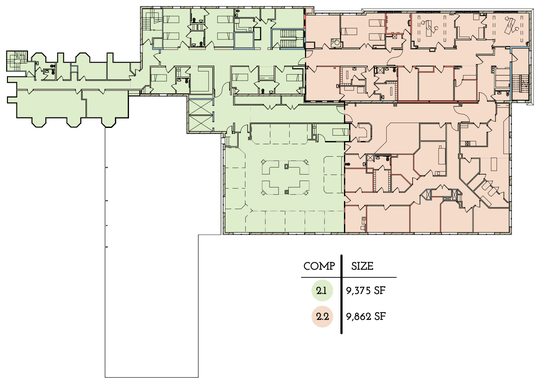

COMP	SIZE
2.1	9,375 SF
2.2	9,862 SF

3 LS.3 **THIRD FLOOR SMOKE COMPARTMENT DIAGRAM**

1" = 30'-0"

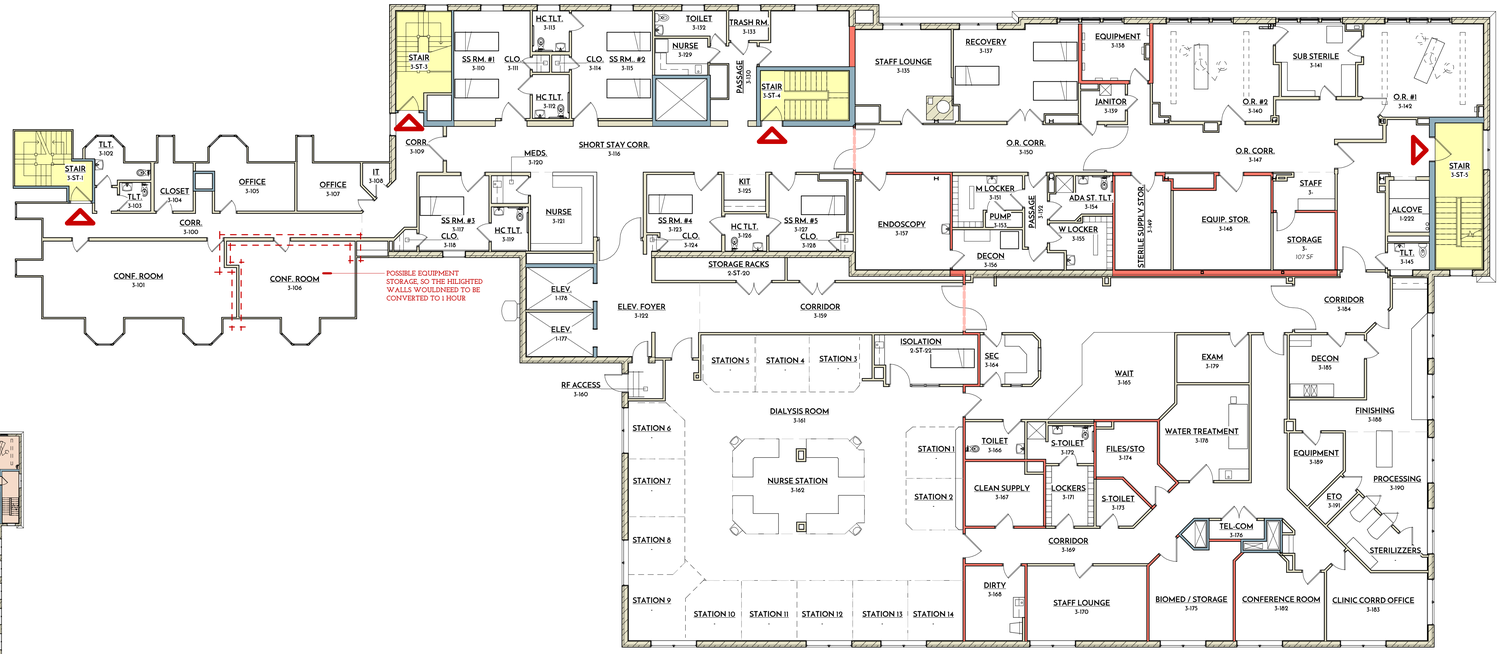

1 LS.3 **LS3 THIRD FLOOR LIFE SAFETY PLAN**

3/32" = 1'-0"

© COPYRIGHT STONE RIVER ARCHITECTS 2022

STONE RIVER ARCHITECTS
office phone: 603.637.4686
thedock@stoneriverarchitects.com
124 Bedford Center Road , Unit E
Bedford, NH 03110

Weeks Medical Center
NCH north country healthcare

LIFE SAFETY DIAGRAMS
WEEKS MEDICAL CENTER
173 MIDDLE STREET, LANCASTER NH

DATE: 22 MARCH 2023

Revision Schedule

Number	Date

LS.3

THIRD + FOURTH FLOOR LIFE SAFETY PLANS

THIS DRAWING IS FORMATTED FOR A 30X42 SHEET