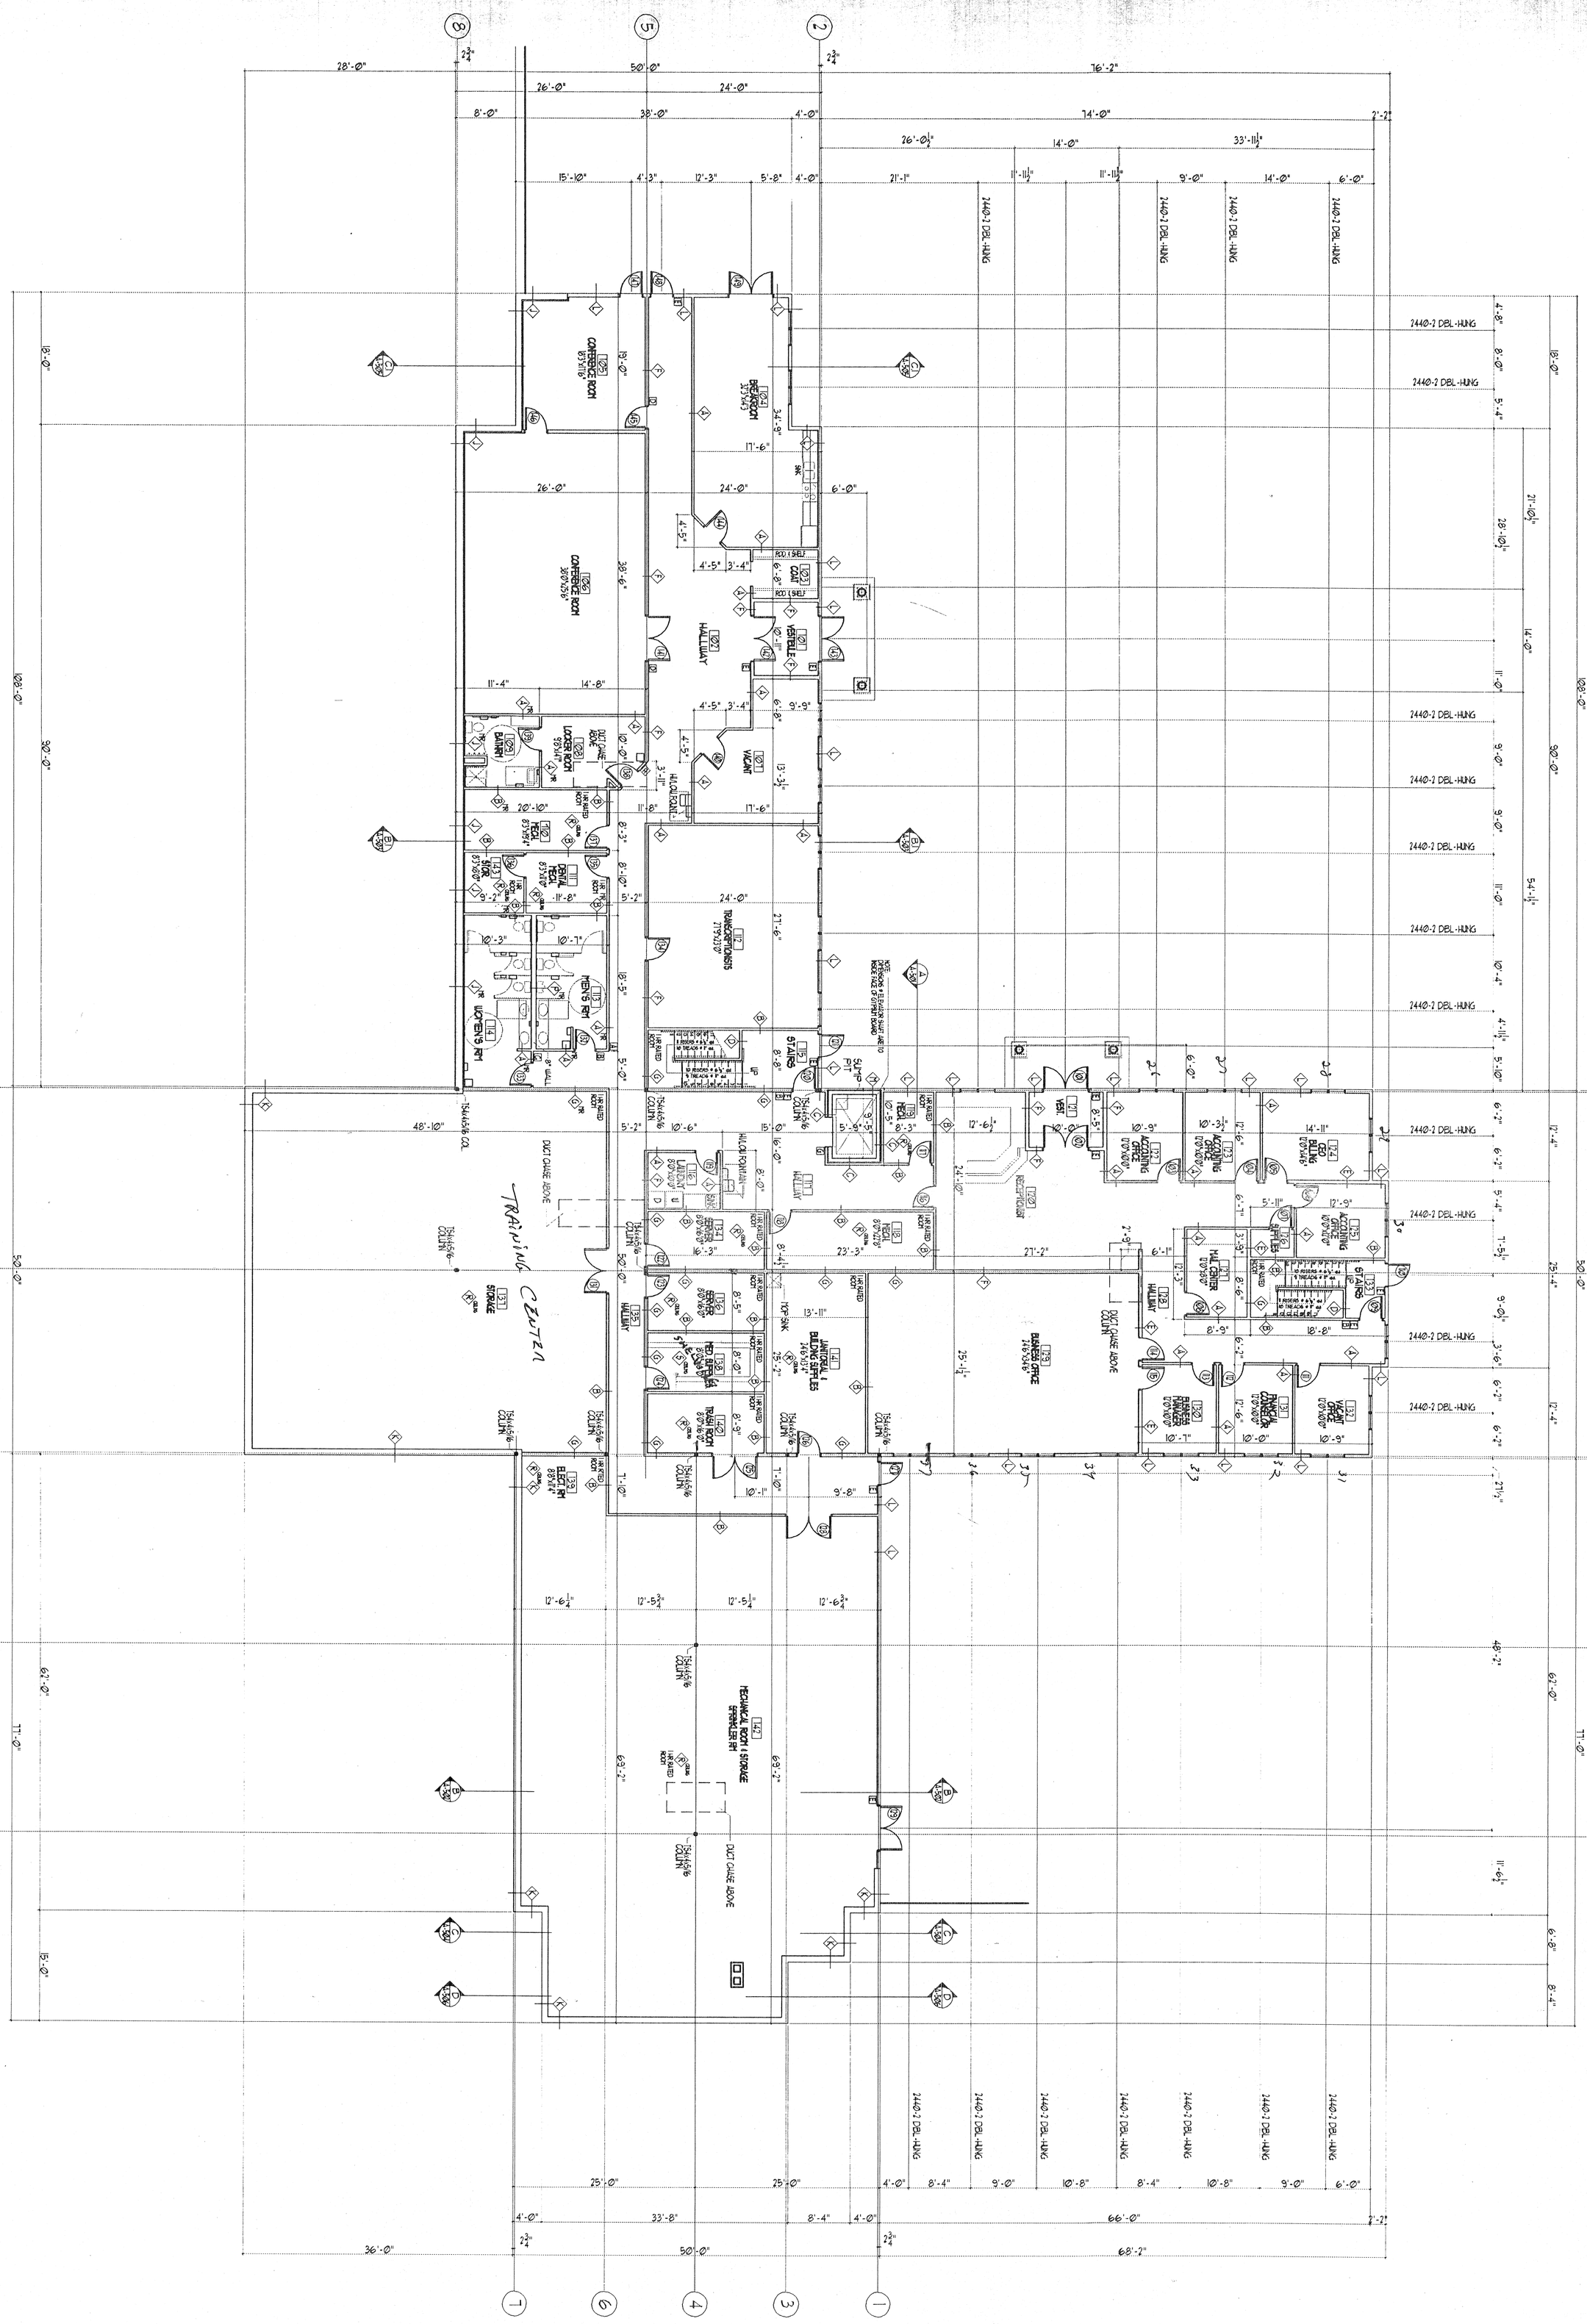

A-101	DATE: 080905	SCALE: 3/32"=1'-0"	DRAWN BY: MEC	SHEET TITLE: GROUND FLOOR PLAN	PROJECT NAME: WEEKS MEDICAL OFFICE BLD'G WHITEFIELD, NH

PROJECT TEAM:
ARCHITECT:
MICHAEL E. COUTURE, ARCHITECT
PO BOX 2086
N. CONWAY, NH
(603) 356-9606
(603) 356-0888 (FAX)

REVISIONS:
REV. #: 082405 WALL TYPES
REV. #: 012306 CASEWORK CHANGES

SEAL: